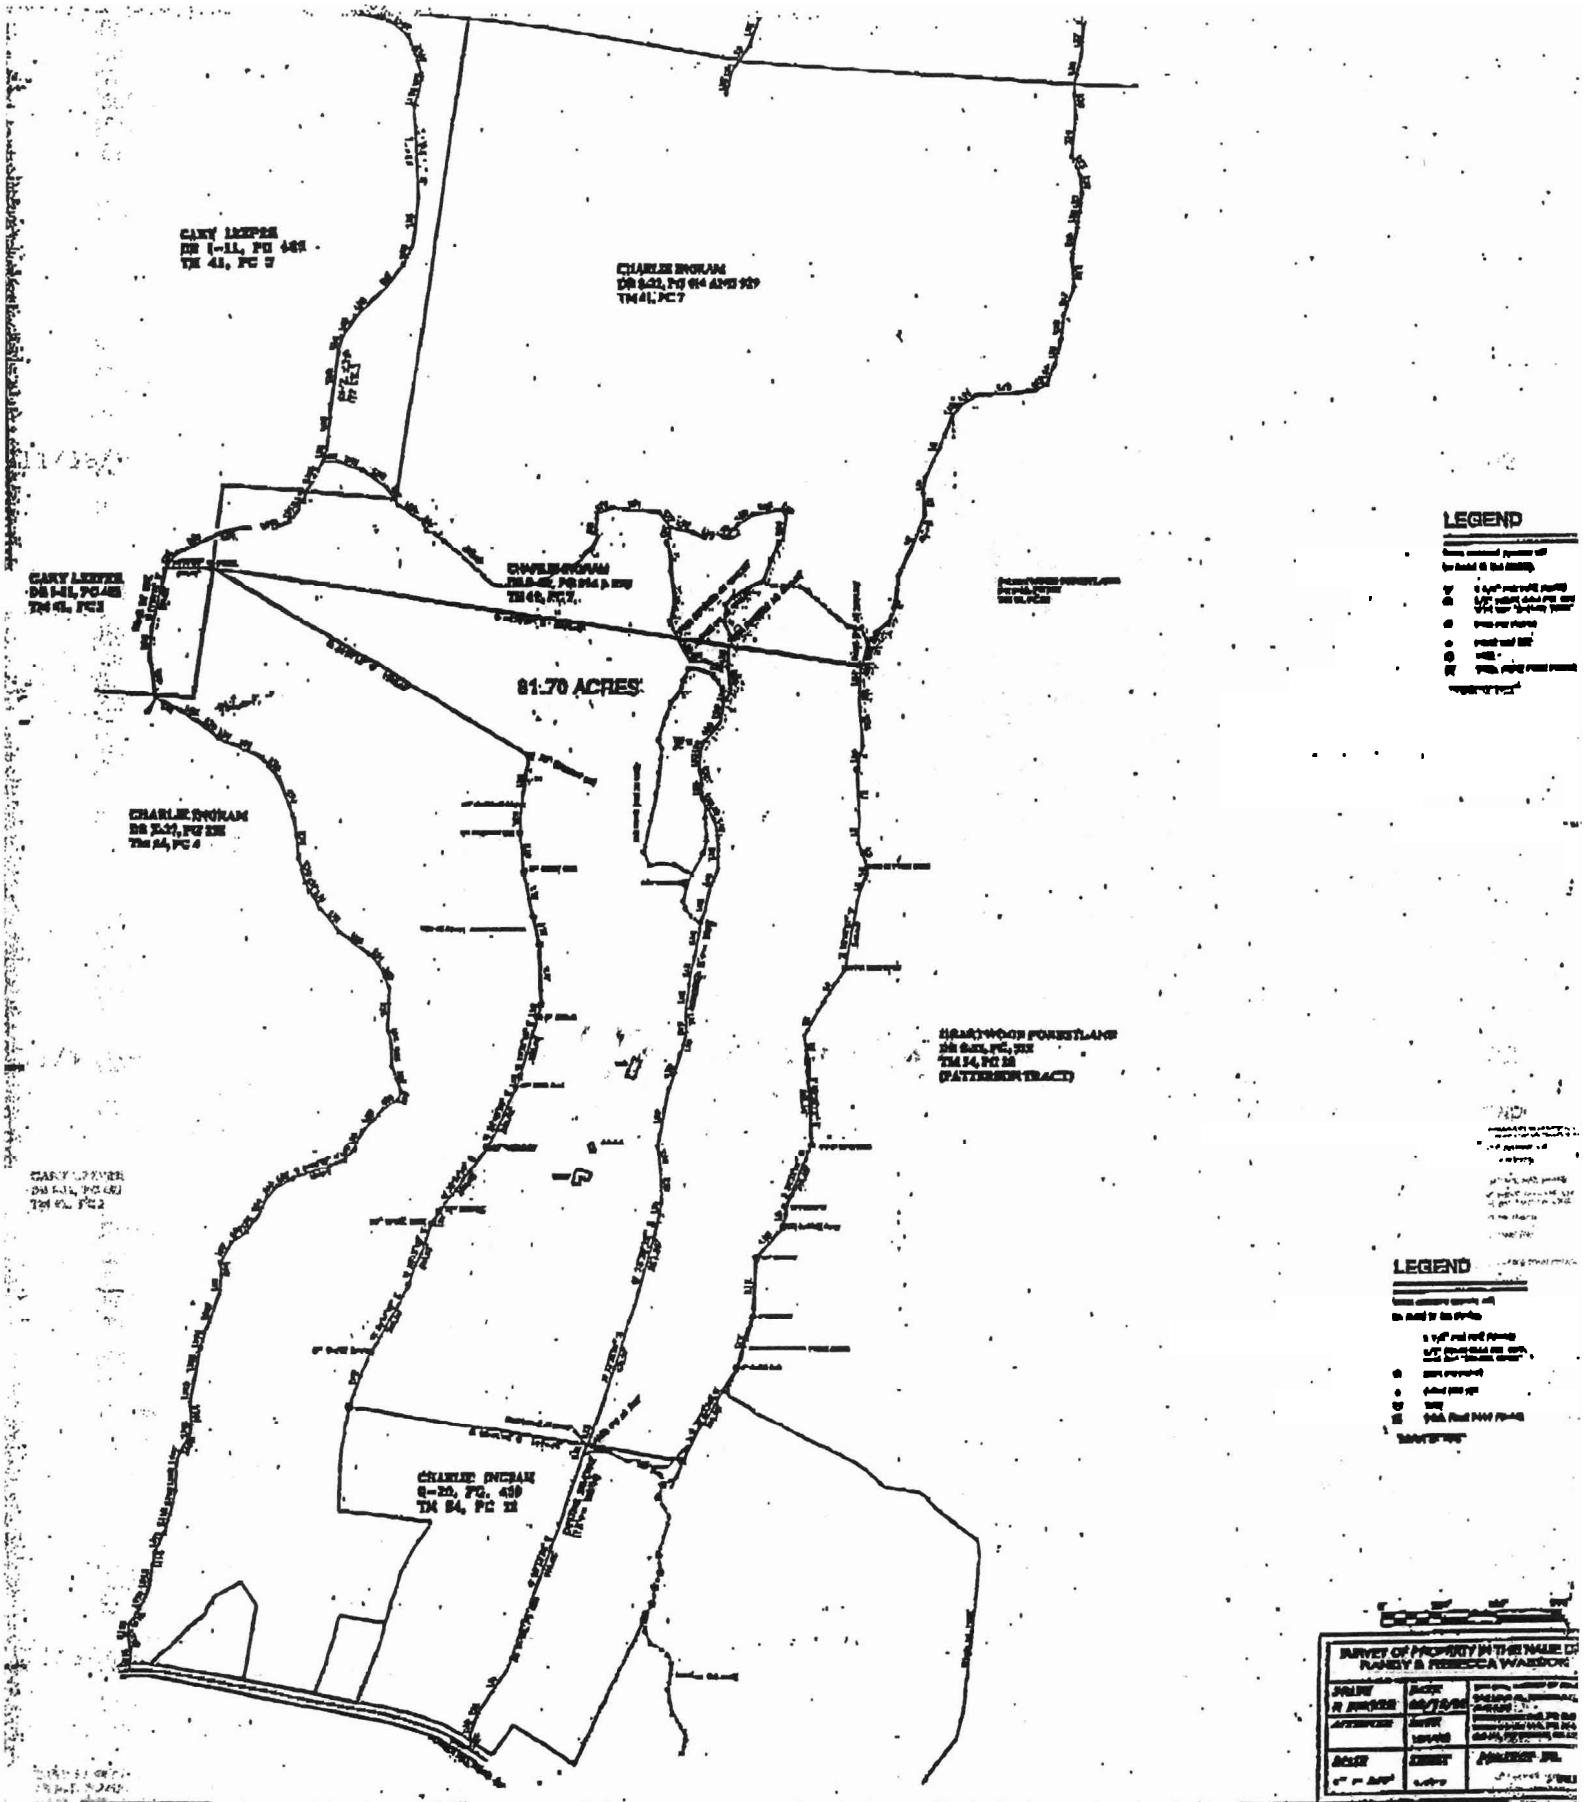
CARY LEEPER
DB 1-11, PG 483
TM 41, PC 7
CHARLIE INGRAM
DB 2-22, PG 414 AND 929
TM 41, PC 7
CARY LEEPER
DB 1-11, PG 483
TM 41, PC 1
CHARLIE INGRAM
DB 2-22, PG 414 & 929
TM 41, PC 7
81.70 ACRES
CHARLIE INGRAM
DB 2-22, PG 929
TM 54, PC 4
HOMEWOOD FORESTLAND
DB 0.00, PG, 000
TM 54, PC 28
(PATTERSON TRACT)
CARY LEEPER
DB 1-11, PG 483
TM 41, PC 2
CHARLIE INGRAM
Q-22, PG. 439
TM 54, PC 28
LEGEND
LEGEND
SURVEY OF PROPERTY IN THE NAME OF
RANDY & REBECCA WADDOUP
SCALE
1" = 200'
DATE
10/7/08
CHKD
DRAWN
JOB
SHEET
1 OF 1

Exhibit 1